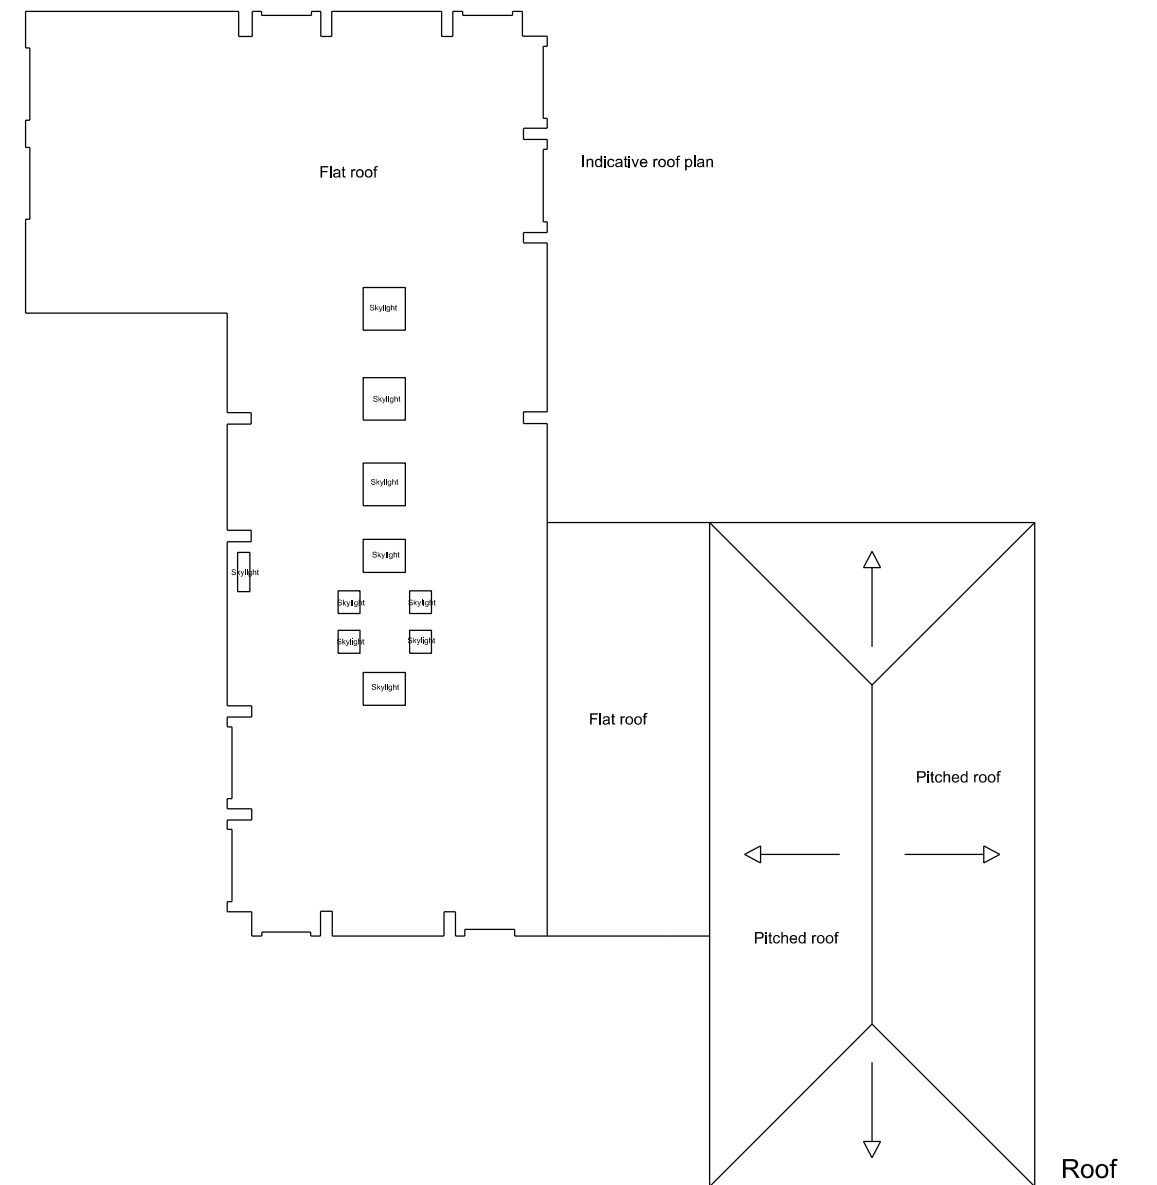
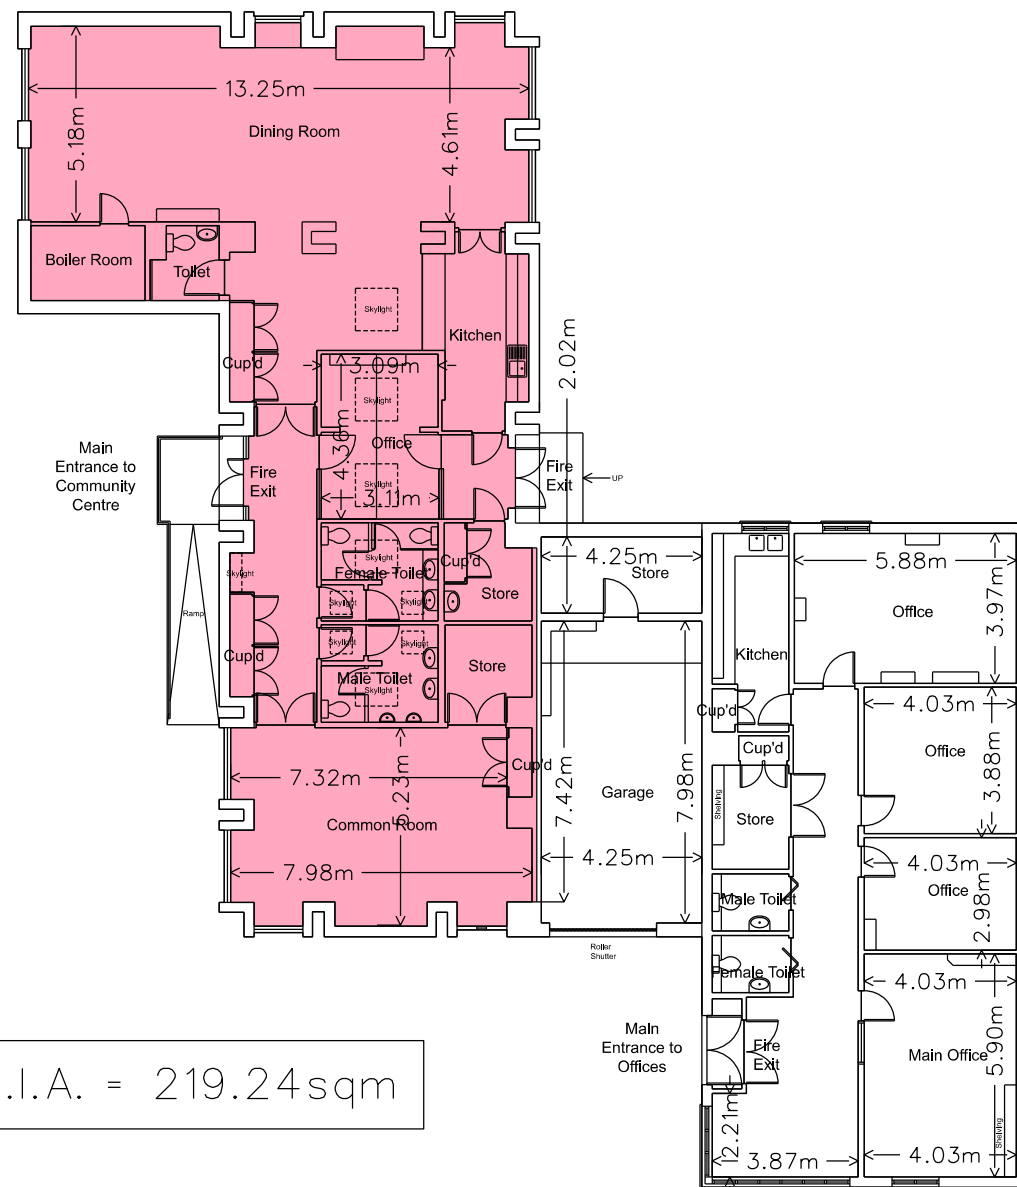


SCALE 1:200

FLOOR PLAN

• EDINBURGH •
THE CITY OF EDINBURGH COUNCIL

SUSTAINABLE DEVELOPMENT
PLACE DIRECTORATE

BINGHAM COMMUNITY CENTRE
31 BINGHAM AVENUE
EDINBURGH

DATE	9/1/19
SURVEYED BY	Third Party
DRAWN BY	Mark Ballantyne
SCALE	1:200 @ A3 SIZE
NEG. NO.	A3/2059